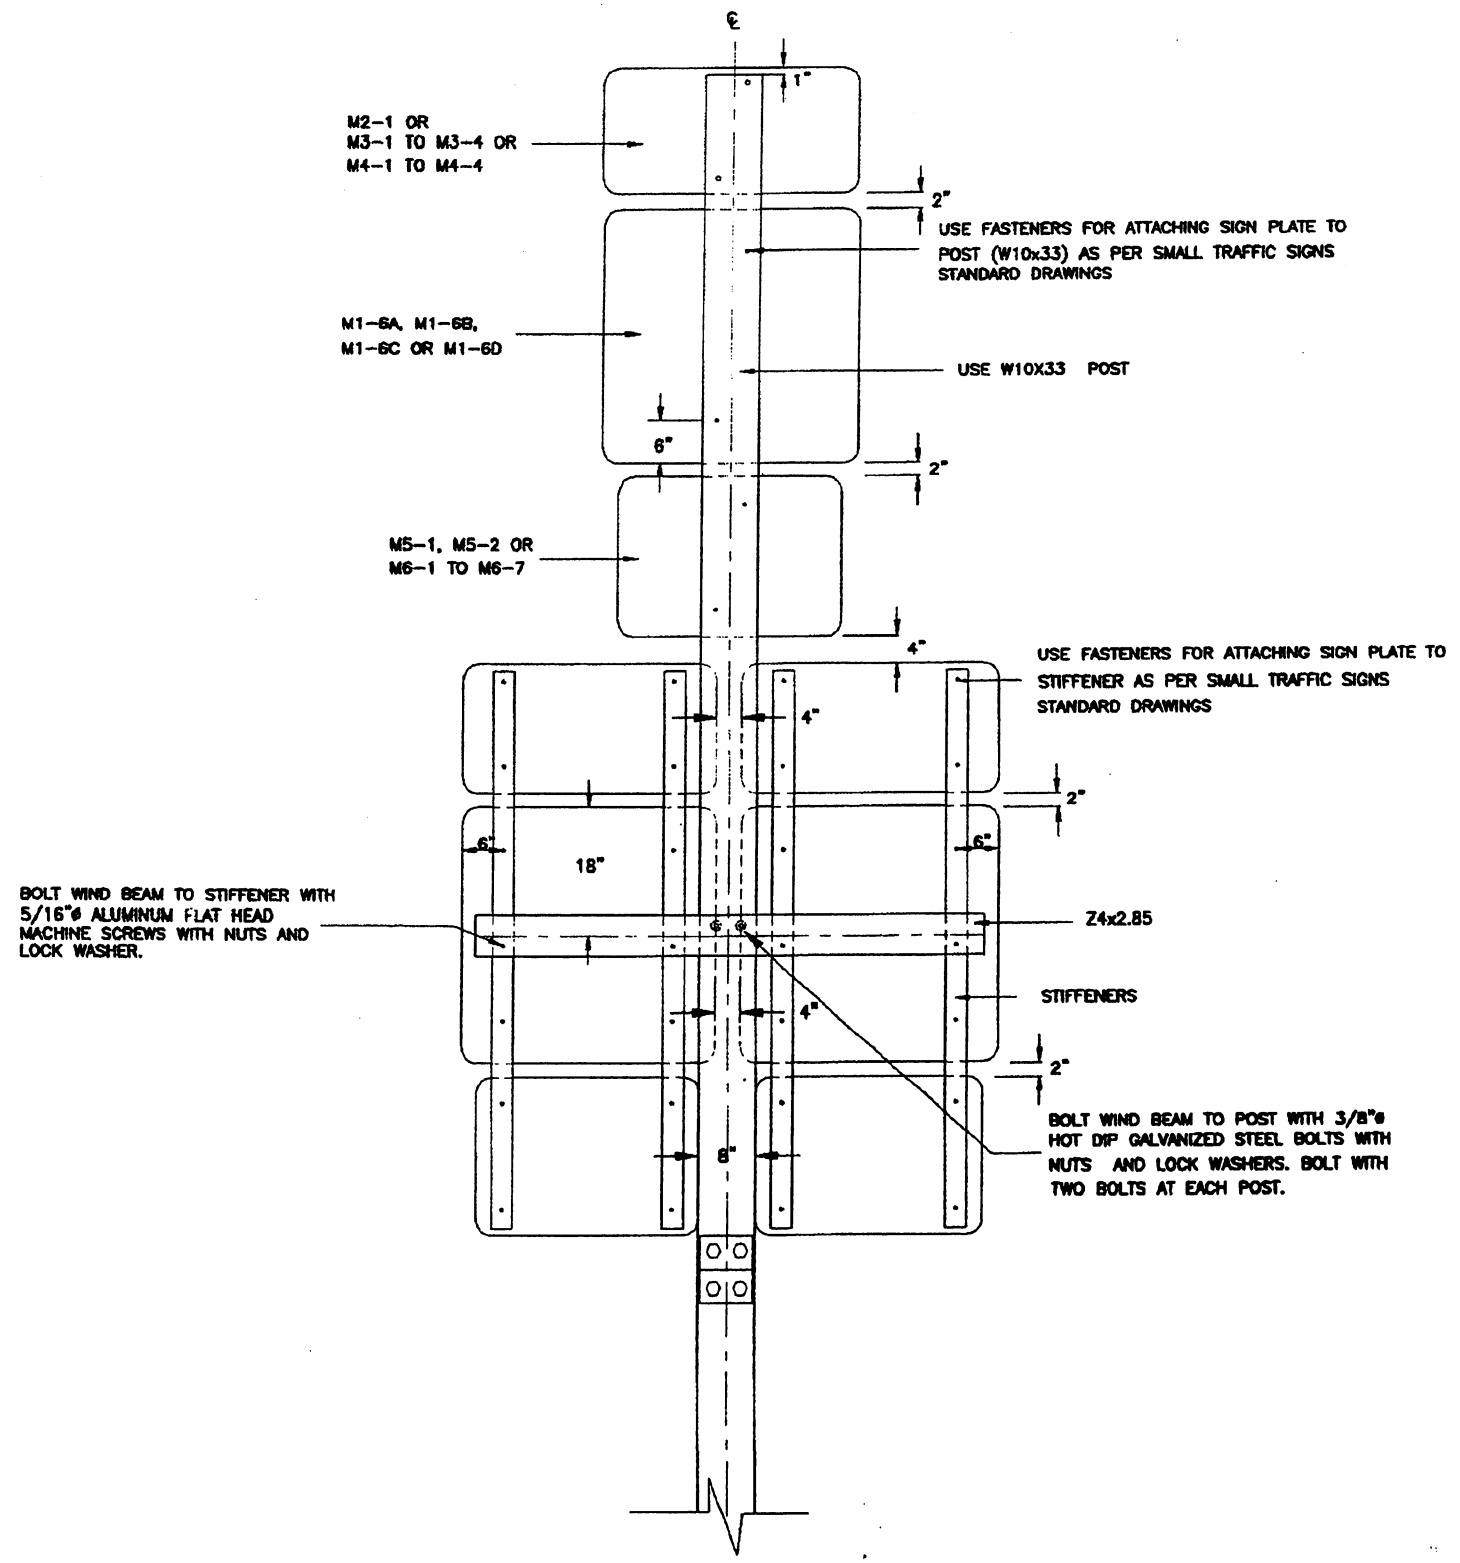

TYPICAL ROUTE MARKER ASSEMBLY
FOR THREE 36" x 36" ROUTE MARKERS
WITH OR WITHOUT AUXILIARY PLATES

EFFECTIVE DATE: JULY 2000

COMMONWEALTH OF PUERTO RICO
DEPARTMENT OF TRANSPORTATION AND PUBLIC WORKS
HIGHWAY AND TRANSPORTATION AUTHORITY

GROUND MOUNTED BREAK-AWAY SIGNS

ROUTE MARKERS

SIGN ASSEMBLY DETAILS
FOR 36" x 36"

RECOMMENDED BY:
DEPUTY EXC. DIR. FOR TRAFFIC AND TOLL ROADS
DATE : 17-4-00

APPROVED BY:
EXECUTIVE DIRECTOR
DATE : MAY-19-00

DATE	REVISION	BY
05-2000	BOLT SPECIFICATION	I.V.

STD. DWG. GMTS 11B OF 15